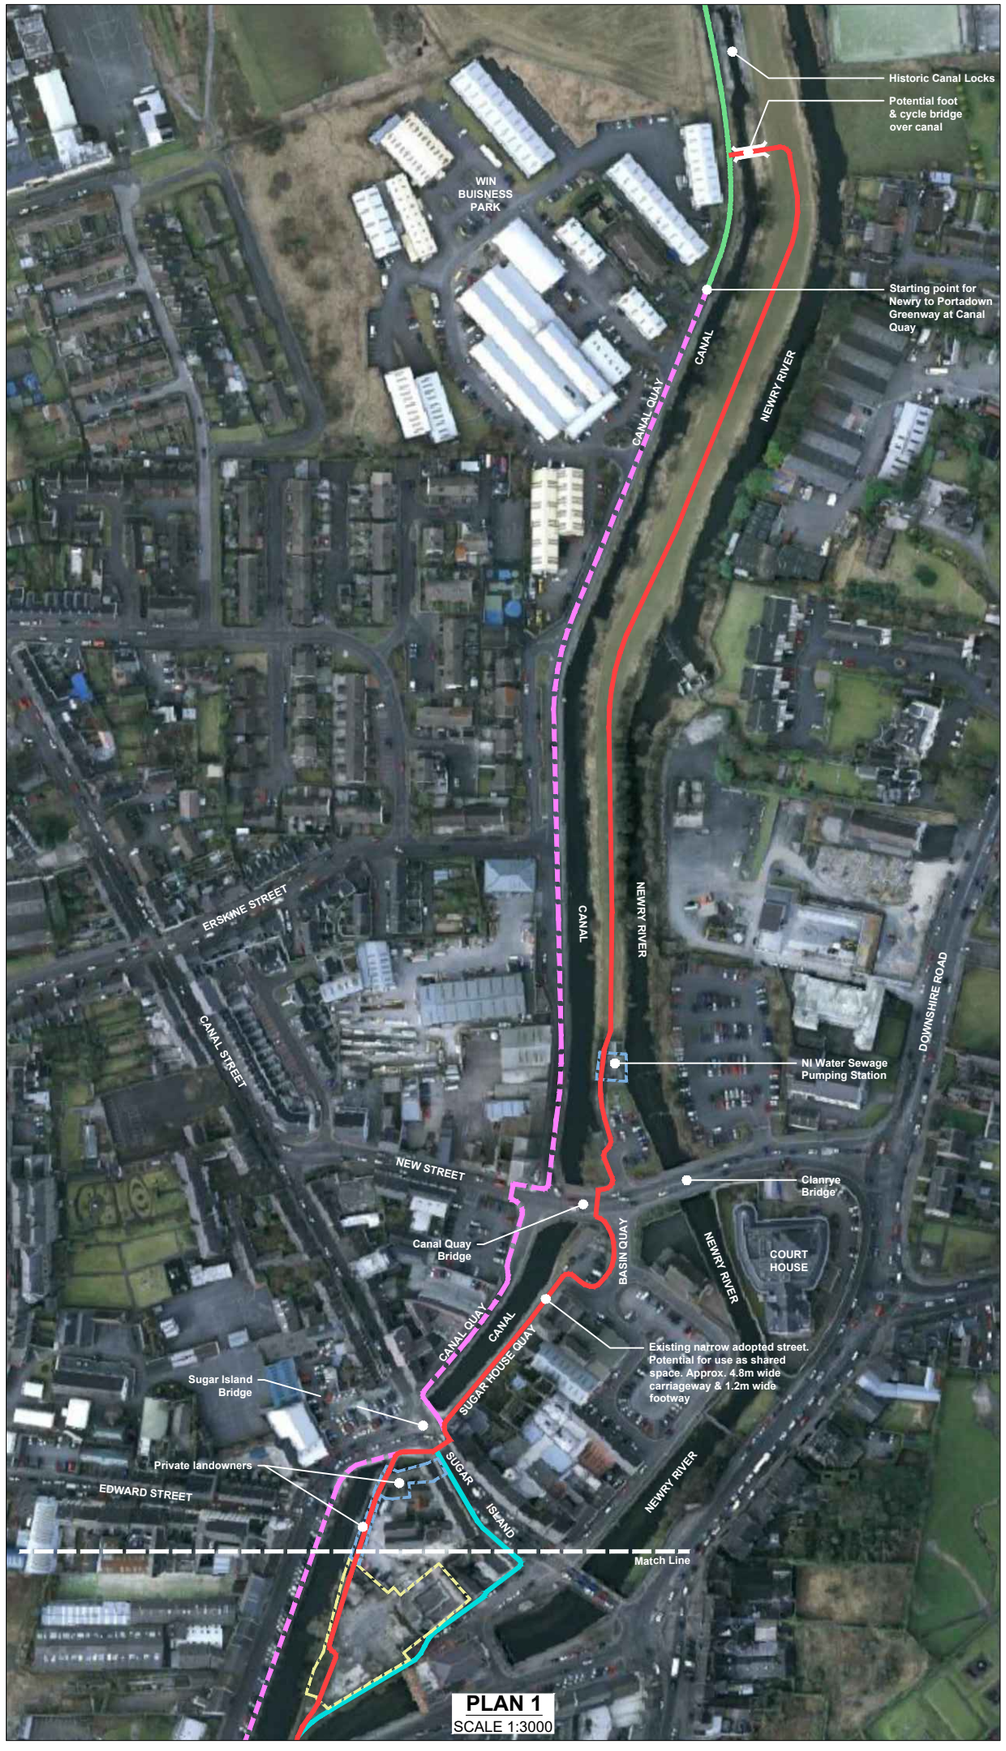

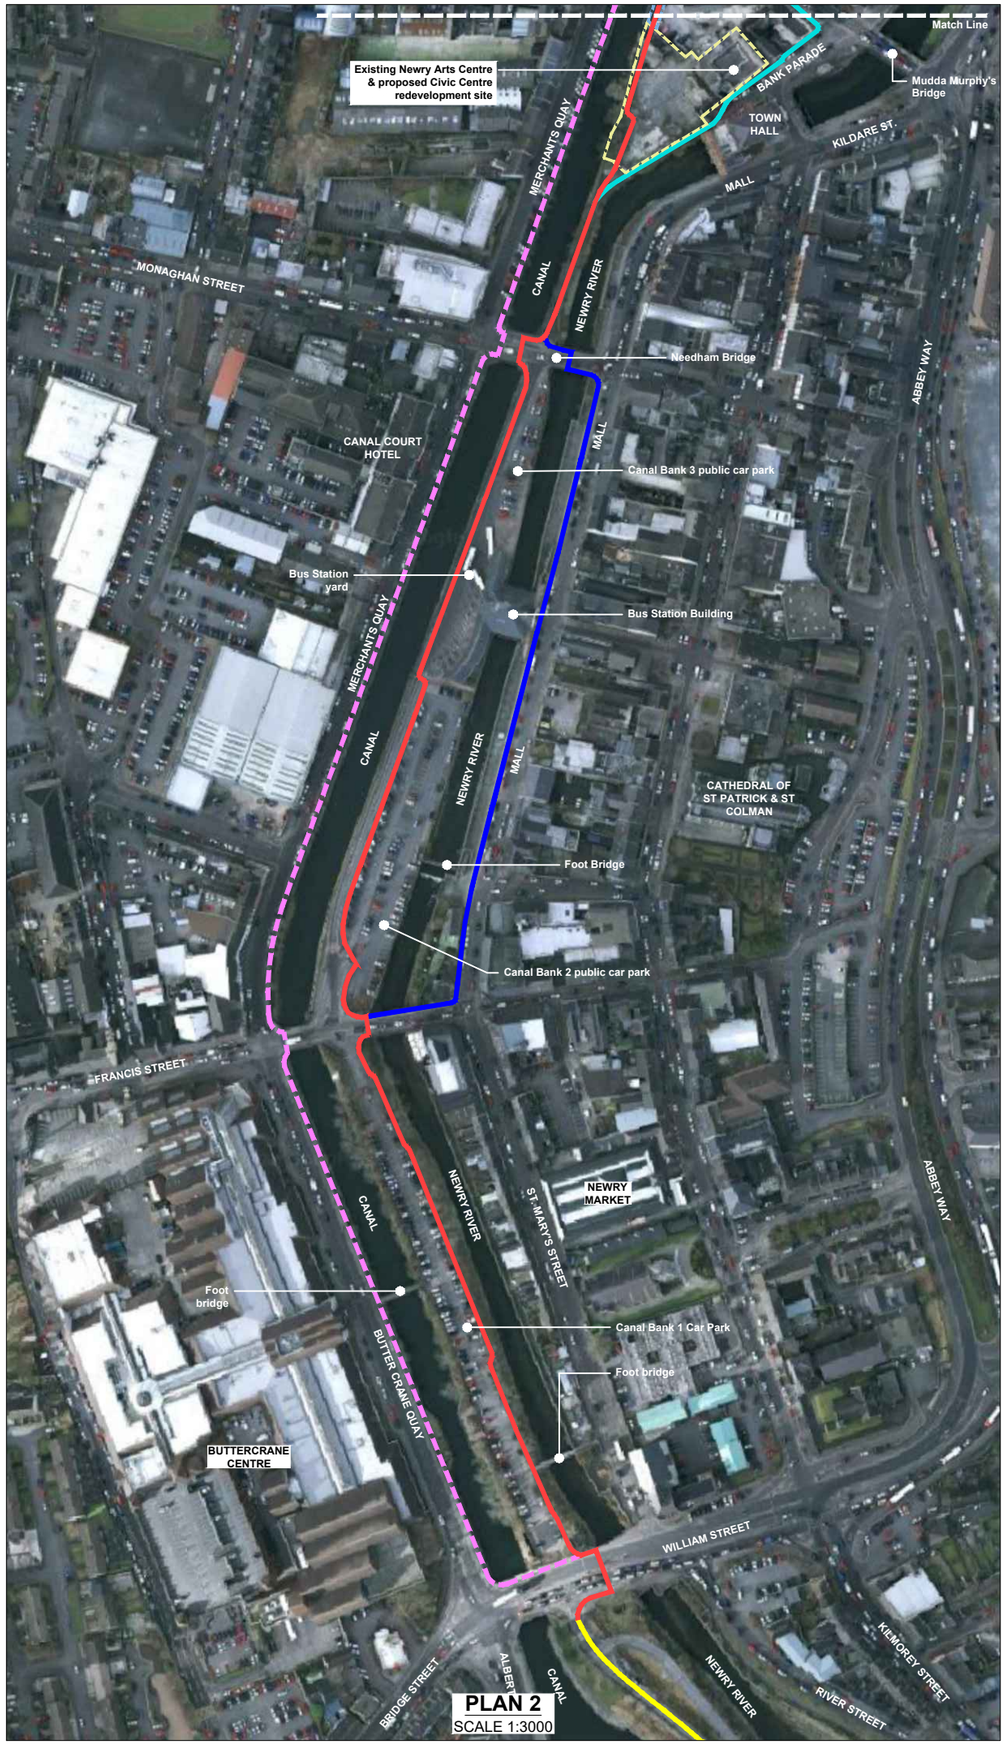

NOTES

1. All measurements shown are in metres, and all levels are to ordnance datum unless otherwise indicated

2. All Coordinates are to Irish Grid, unless otherwise noted.

LEGEND

- Proposed Newry City Greenway Option 1 - Main Route
- Proposed Newry City Greenway Option 2 - Bypassing Arts Centre & third party lands
- Proposed Newry City Greenway Option 3 - Bypassing the Translink Bus Centre
- Existing Greenway Route Newry to Portadown Greenway
- Existing Greenway Route Carlingford Lough Greenway
- Existing cycle demand line route through Newry City Centre

Rev	Issue Date	Description	App
-	-	-	-

Status	STAGE 1 - APPRAISAL
Client	Comhairle Ceantair an Iúir, Mhúrn agus an Dúin Newry, Mourne and Down District Council
Project	NEWRY CITY GREENWAY
Drawing	OPTIONS PLAN
Scale	AS SHOWN @ A3

McAdam ENHANCING LOCAL COMMUNITIES

Contact Details: 1c Montgomery House, 478 Castlereagh Road, Belfast, BT5 6BQ
T: 028 9040 2000
E: admin@mcadamdesign.co.uk
www.mcadamdesign.co.uk

Drawn DSA	Checked KOS	Approved SH
Date 06.06.22	Date 06.06.22	Date 06.06.22

Project Number	Drawing Number	Revision
E2396	101	-

All dimensions are in millimetres. Figured dimensions to be taken in preference to scale dimensions. Dimensions to be checked on site. © 2021 McAdam Design Ltd.

DRAFT